


All fill shall be placed and compacted in a controlled manner so that Level 1 level of responsibility may be achieved and certified as per AS3798-2007.

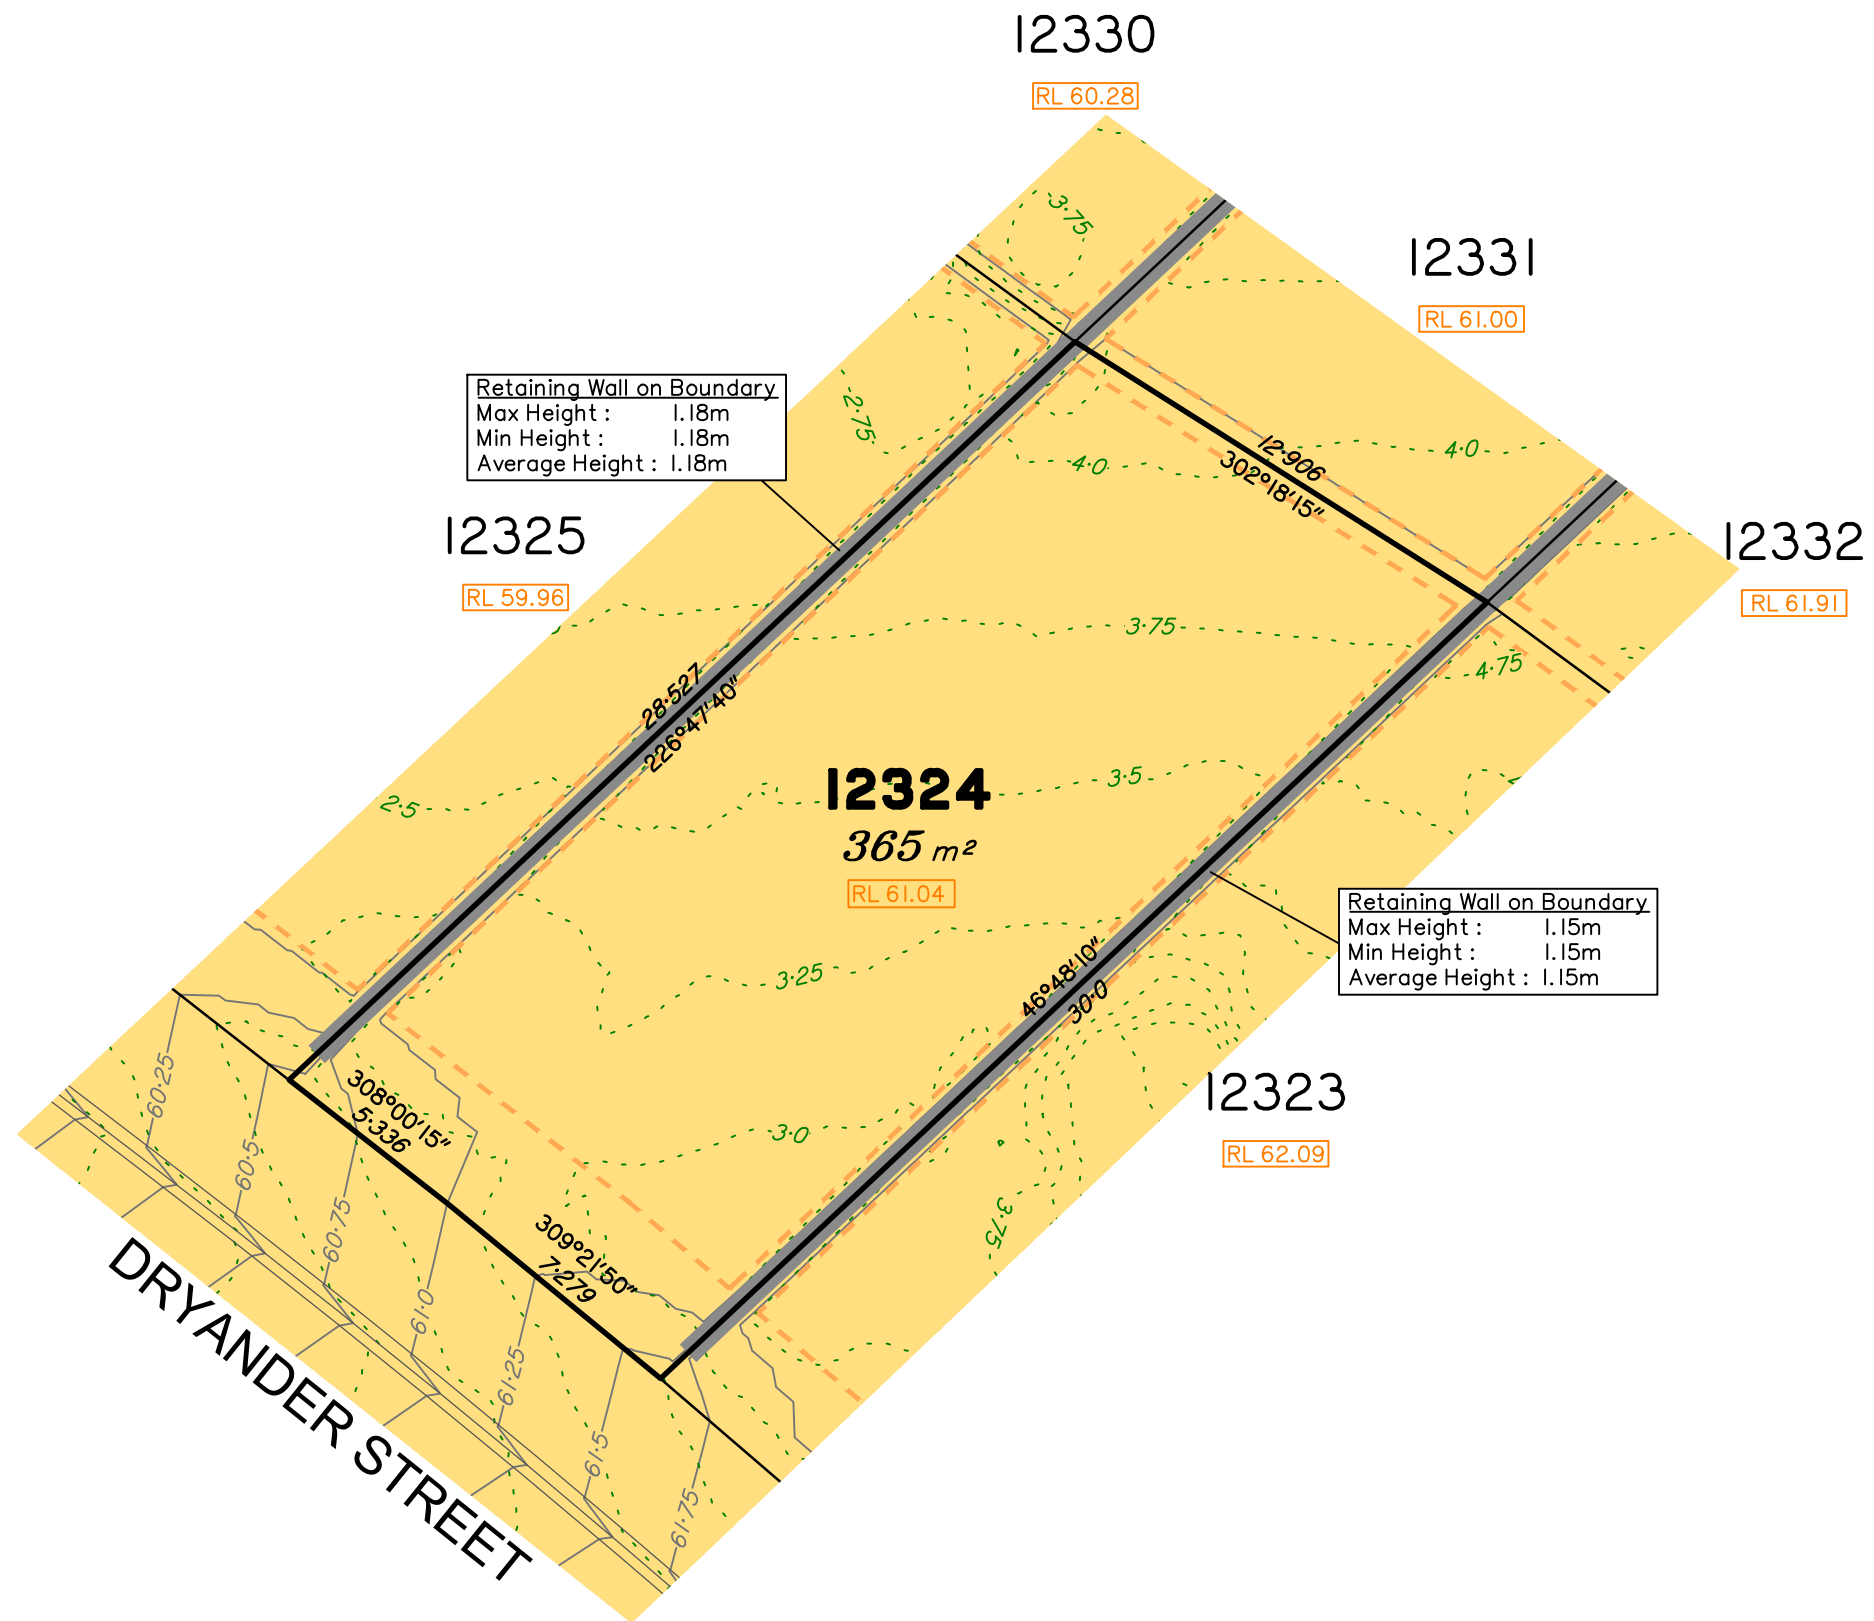

(Not all items in this legend may be relevant to the lot shown hereon)

| ISSUES |       |            |                |         |
|--------|-------|------------|----------------|---------|
| NO.    | DRAWN | DATE       | DESCRIPTION    | CHECKED |
| A      | TG    | 29.01.2026 | ORIGINAL ISSUE | TG      |

THIS DISCLOSURE PLAN IS PREPARED FOR THE SOLE PURPOSE OF SATISFYING THE DISCLOSURE REQUIREMENTS OF THE LAND SALES ACT AND **SHOULD NOT** BE USED FOR ANY OTHER PURPOSE, PARTICULARLY AS-CONSTRUCTED PURPOSES. THIS INFORMATION IS COMPILED FROM DESIGN PLANS ONLY, UNLESS OTHERWISE STATED, AND THEREFORE IS SUBJECT TO FINAL SURVEY AND CONSTRUCTION OF OPERATIONAL WORKS.

AHD Der.

ORIGIN OF LEVELS: PM61261

RL OF ORIGIN: 52.921

CONTOUR INTERVAL: 0.25m

SCALE

1:200

A graphic scale bar with a black and white alternating pattern. It is marked with '0', '1', '2', and '5m' at the ends. The scale represents a horizontal distance of 5 meters at a scale of 1:200.

|                                |                                         |
|--------------------------------|-----------------------------------------|
| PLAN OF                        |                                         |
| PROPOSED LOT 12324 ON SP357519 |                                         |
| DESCRIBED AS:                  | PART OF LOT 1 ON SP351245               |
| EXISTING TITLE REFERENCE:      | 51370117                                |
| LOCALITY:<br>MONARCH GLEN      | LOCAL GOVERNMENT:<br>LOGAN CITY COUNCIL |

|                       |                                                                                       |
|-----------------------|---------------------------------------------------------------------------------------|
| DRAWING TITLE         |  |
| DISCLOSURE PLAN       |                                                                                       |
| DRAWING NO.           |                                                                                       |
| 11731 S 08 DP A 12324 |                                                                                       |